CITY OF PARKER
AGENDA ITEM SUMMARY

1. *DEPARTMENT MAKING REQUEST/NAME OF PRESENTER:*	2. *MEETING DATE:*
Public Works- Tony Summerlin	August 15, 2023

3. *REQUESTED MOTION/ACTION:*

Discussion of Sport Complex Phase 2


4. *IS THIS ITEM BUDGETED (IF APPLICABLE)*

YES ☐ **NO** ☐ **N/A** ☒

5. *BACKGROUND:* *(PROVIDE HISTORY; WHY THE ACTION IS NEEDED; WHAT GOAL WILL BE ACHIEVED FOR THE CITY)*

Discussion with Council of the Sports Complex Phase 2 plans.

AGENDA ITEM # 3

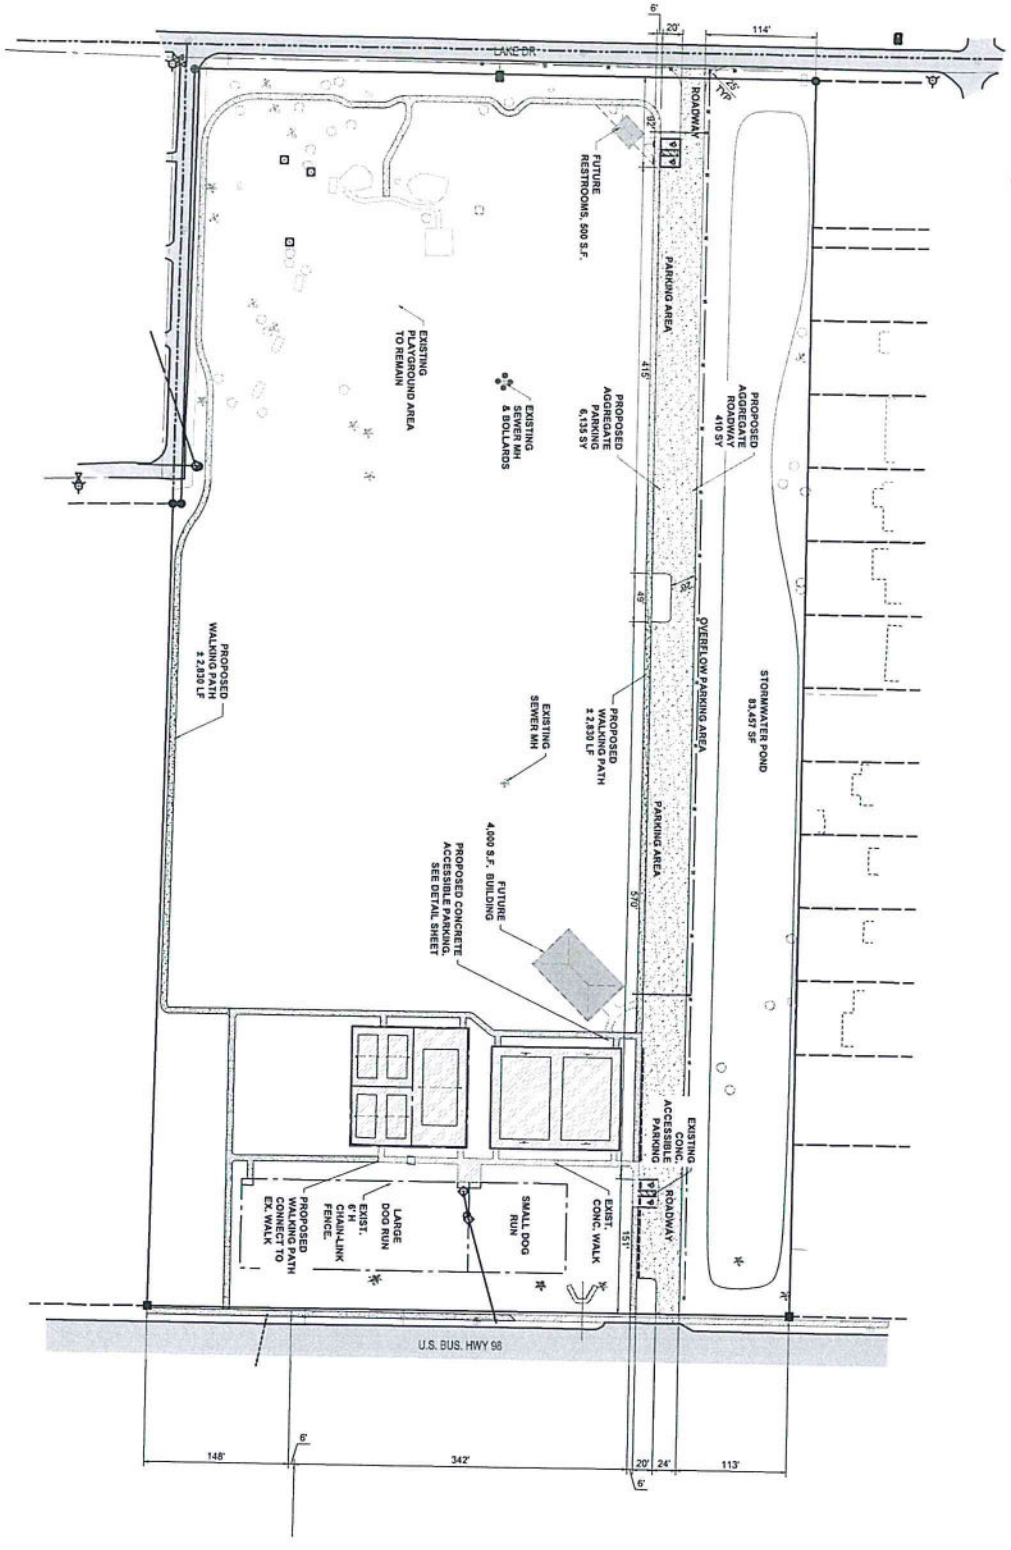

Sunshine 811

Sheet No. G1.2

SITE IMPROVEMENT PLAN

SPORTS PARK COMPLEX

CITY OF PARKER, BAY COUNTY, FLORIDA

THIS SHEET IS NOT VALID FOR CONSTRUCTION UNLESS COMPLETE SET OF PLANS.


No.	Date	Revision
1		
2		
3		
4		
5		
6		

Designed: B. SILCOX
Drawn: B. SILCOX
Checked: E. MOORE
Job No.: 1620-016-2
Date: 20230811

This item has been electronically signed and sealed by ELIZABETH S. MOORE, PE on August 11, 2023 using a digital signature. Printed copies of the document are not considered signed and sealed and the signature must be verified on any electronic copies.

Elizabeth S. Moore, PE
FL License No.: 57607

Anchor CEI
Engineering that works.
P: 850.265.3231 • F: 850.215.3260
450 Magnolia Avenue, Panama City, FL 32401
CA Number: 31602

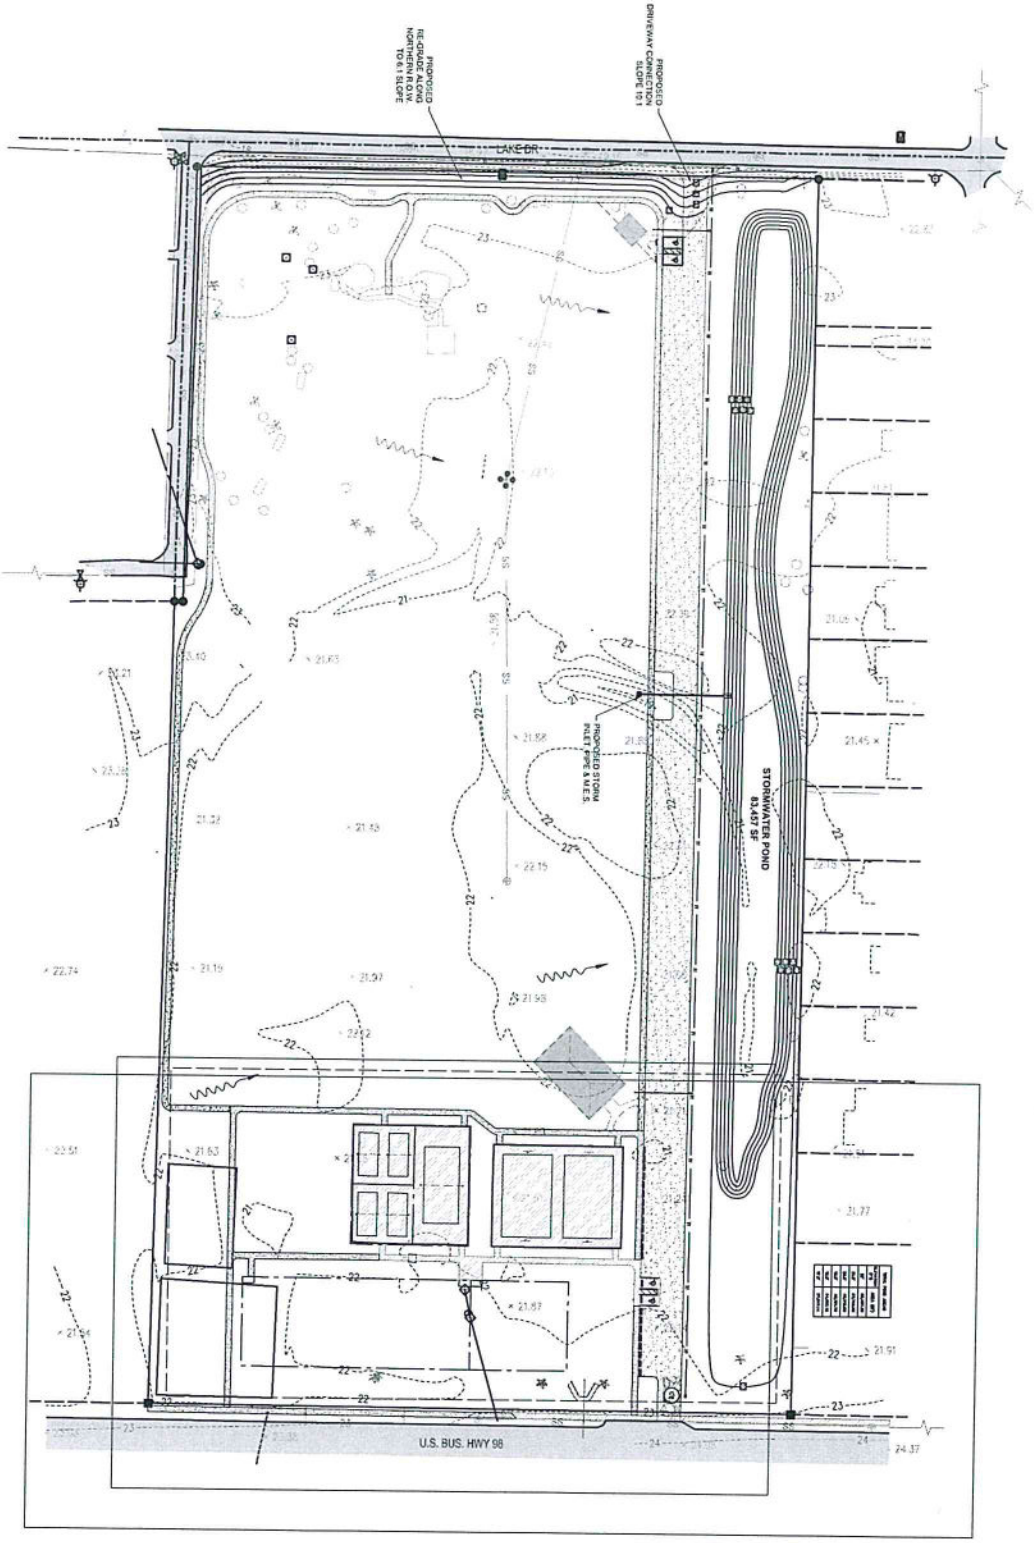

Graphic Scale in Feet

SITE GRADING & DRAINAGE PLAN

SPORTS PARK COMPLEX

CITY OF PARKER, BAY COUNTY, FLORIDA

Sheet No. C1.3

THIS SHEET NOT VALID FOR CONSTRUCTION UNLESS COMPLETE SET OF PLANS

Designed: B. SILCOX
Drawn: B. SILCOX
Checked: E. MOORE
Job No.: 1920-019-2
Date: 20230811


No	Date	Revision
1		
2		
3		
4		
5		
6		
7		

This item has been electronically signed and sealed by ELIZABETH S. MOORE, PE on August 11, 2023 using a digital signature. Printed copies of this document are not considered signed and sealed and the signature must be verified on any electronic copies.

Elizabeth S. Moore, PE
FL License No.: 57607

Anchor CEI Engineering that works.
P: 850.785.1280 • F: 850.215.1280
450 Magnolia Avenue, Panama City, FL 32401
CA Number: 31692

Sandhills Engineering, Inc.
CA# 31692

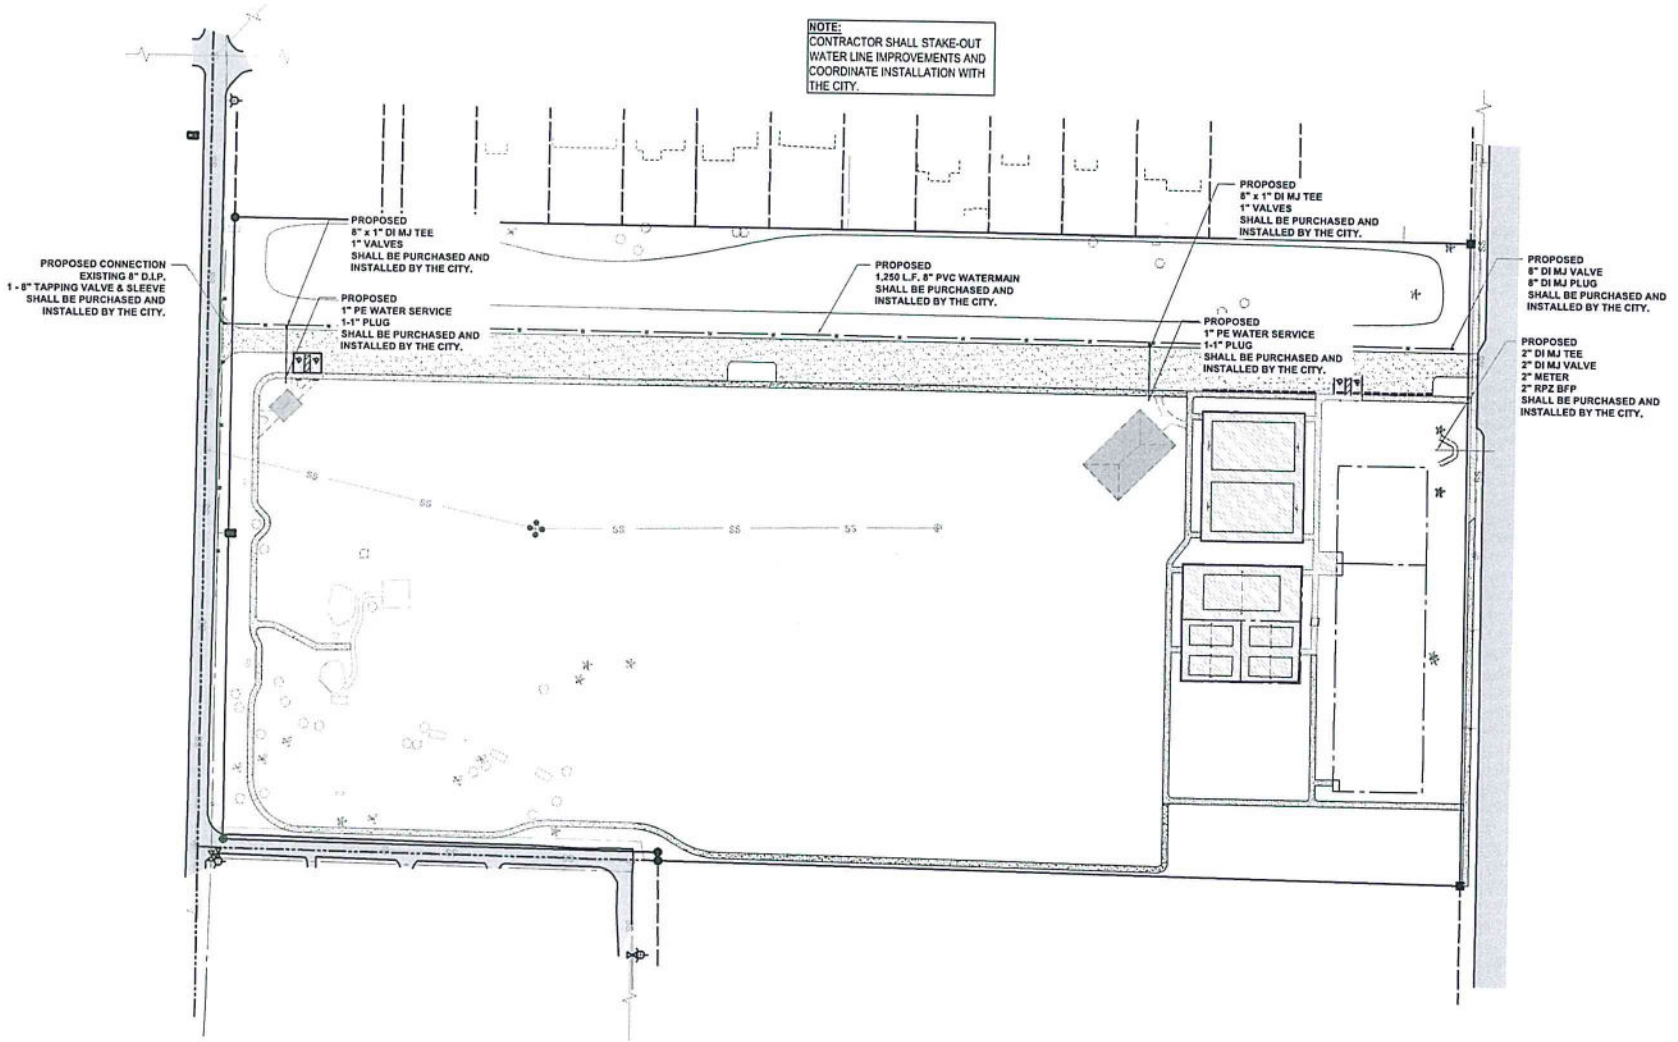

Anchor CEI Engineering and Surveying
850 Magnolia Avenue, Panama City, FL 32401
P: 850.215.1351 • F: 850.215.1354
CA No. 31422

This item has been electronically signed and sealed by Elizabeth S. Moore, PE on August 11, 2023 using a SHA-1 authentication code. Printed copies of this document are not considered signed and sealed and the signature must be verified on any electronic copies.

Elizabeth S. Moore, PE
FL License No. 57607

No.	Date	Revision

Designed:	B. SILCOX
Drawn:	B. SILCOX
Checked:	E. MOORE
Job No.:	1620-016-2
Date:	2023/08/11

SITE UTILITIES PLAN

SPORTS PARK COMPLEX

CITY OF PARKER, BAY COUNTY, FLORIDA

THIS SHEET NOT VALID FOR CONSTRUCTION WITHOUT COMPLETE SET OF PLANS.

Sheet No.
C1.4

Sunshine 811