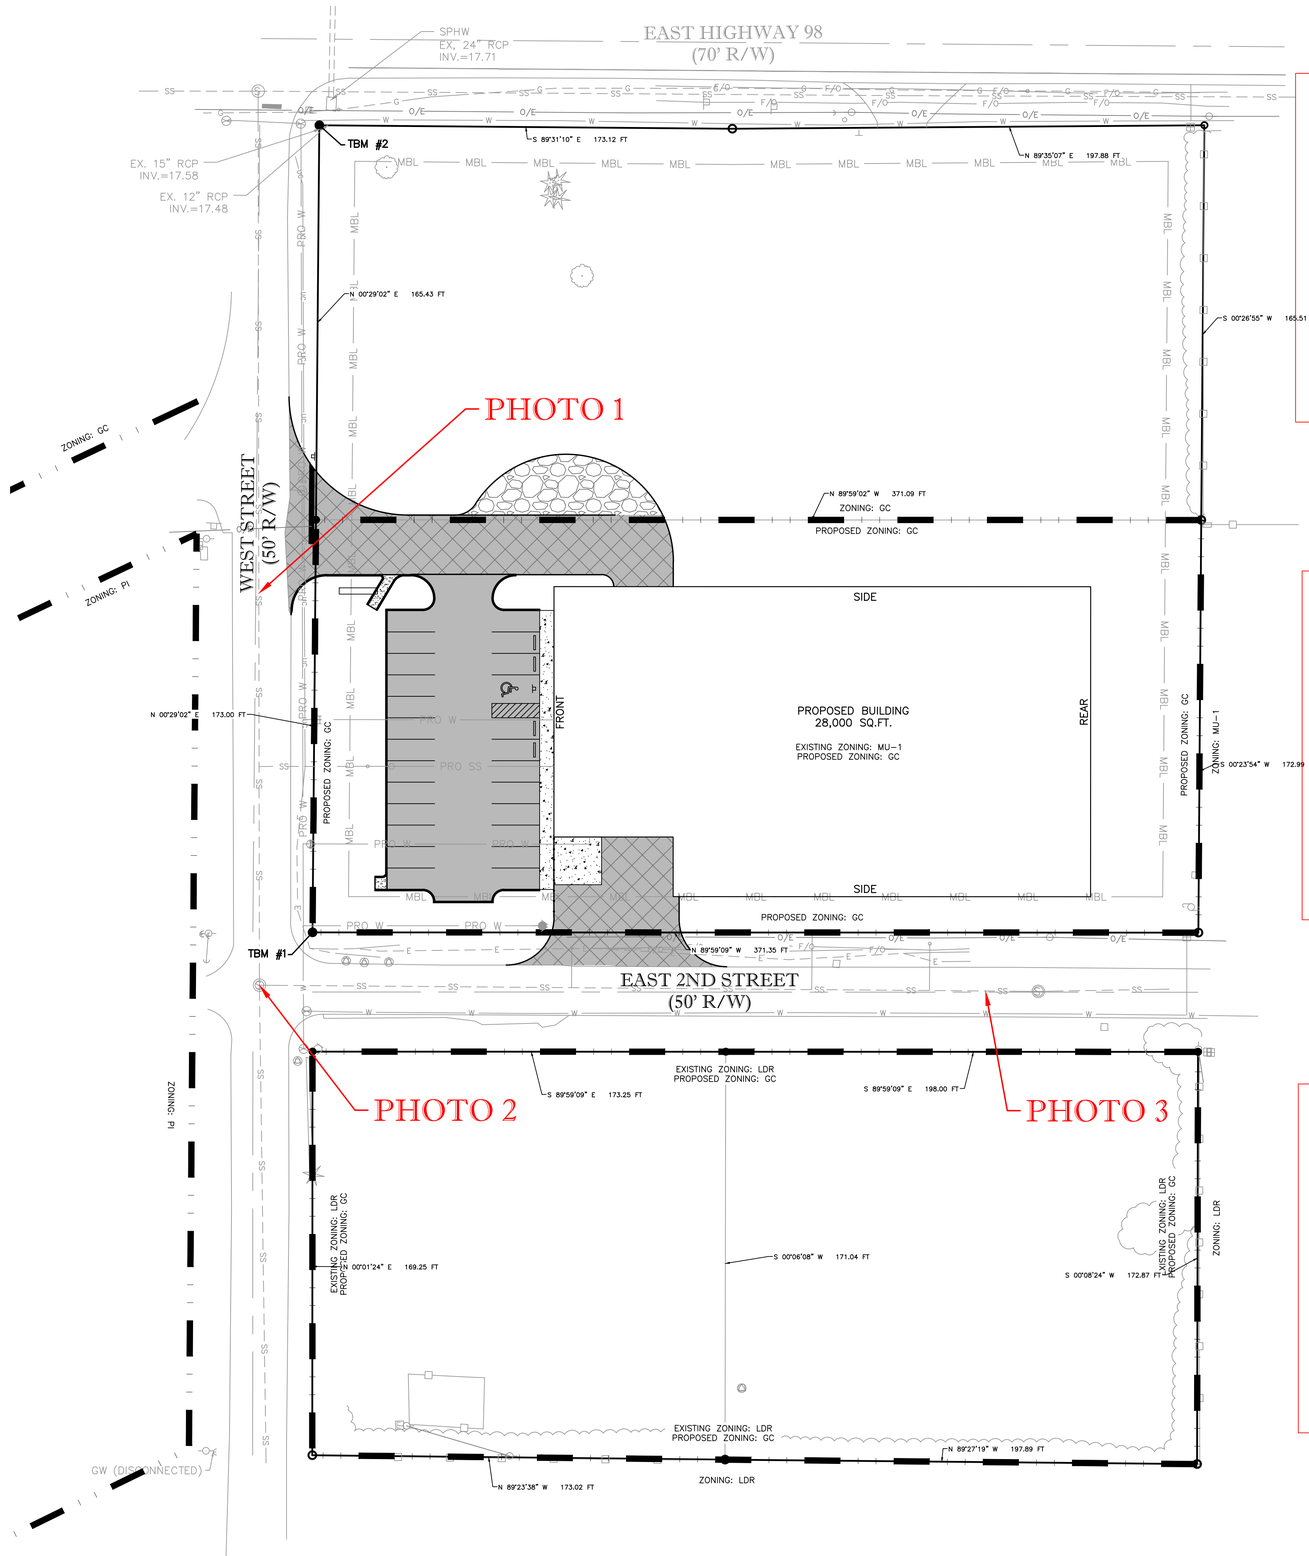





PHOTO 1




PHOTO 2

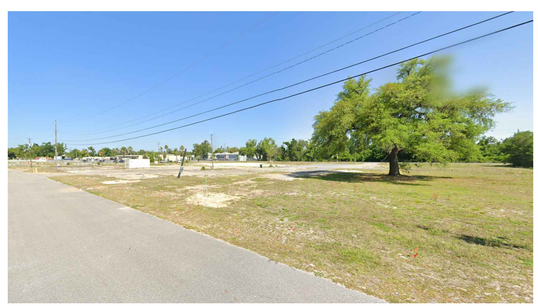


PHOTO 3

**T.B.M. #1**
EXISTING IRON PIN (EIP) (ILLEGIBLE) LOCATED AT THE SOUTHWEST CORNER OF THE PROPERTY
N: 412665.9890
E: 1618312.1270
ELEV: 19.251

**T.B.M. #2**
EXISTING IRON PIN (EIP) (5/8" REBAR)
LOCATED NORTH OF THE PROPERTY ALONG HIGHWAY 98 RIGHT OF WAY
N: 413004.4030
E: 1618314.9850
ELEV: 19.729

## LEGEND

- FH — EXISTING FIRE HYDRANT
- PP — POWER POLE
- LP — LIGHT POLE
- UP — UTILITY POLE
- WV — WATER VALVE
- WM — WATER METER
- GM — GAS METER
- GV — GAS VALVE
- SANITARY MANHOLE
- SANITARY CLEANOUT
- DRAINAGE MANHOLE
- TELEPHONE BOX
- SIGN
- ECM — EXISTING CONCRETE MONUMENT
- EIP — EXISTING IRON PIN
- MAILBOX
- GW — GUY WIRE
- CABLE RISER
- ELECTRIC METER
- SCM — SET CONCRETE MONUMENT
- SIP — SET IRON PIN
- G — EXISTING GAS
- UT — UNDERGROUND TELEPHONE
- UC — UNDERGROUND CABLE
- O/C — OVERHEAD CABLE
- O/E — OVERHEAD ELECTRIC
- OEC — OVERHEAD ELECTRIC AND CABLE LINE
- SS — EXIST. SANITARY SEWER LINE
- FM — EXIST. SANITARY SEWER FORCE MAIN
- W — EXIST. WATER MAIN
- EXIST. STORM DRAIN LINE
- EXISTING TREE LINE
- X — EXISTING FENCE (WIRE)
- EXISTING FENCE (WOODEN)
- EXISTING FENCE (CHAIN LINK)
- 325 — EXISTING CONTOUR
- 325 — PROPOSED CONTOUR
- PRO W — PROPOSED WATER LINE
- FH — PROPOSED FIRE HYDRANT ASSEMBLY
- PRO SS — PROPOSED SANITARY SEWER LINE
- MBL — MINIMUM BUILDING LINE
- UE — UE — UNDERGROUND ELECTRIC
- PROPERTY LINE
- EXISTING EASEMENT LINE
- CENTERLINE OF ROAD
- ZONING LINE
- PROPOSED CONCRETE SIDEWALK
- PROPOSED GRAVEL PAVEMENT
- PROPOSED STANDARD DUTY ASPHALT
- PROPOSED HEAVY DUTY ASPHALT

GRID NORTH BASED ON THE FLORIDA STATE PLANE COORDINATE SYSTEM, NORTH ZONE.

30 0 30 60 90

SCALE: 1"=30'

PROJECT No.
FL 0012-22

DATE: FEB., 2023
SCALE: 1"=30'

DRAWN BY:
T. SCARBOROUGH

APPROVED BY:
P. SANTORA

REVISIONS:

# SITE CONSTRUCTION PLANS FOR ALL METAL ROOFING & SIDING
CITY OF PARKER
BAY COUNTY, FLORIDA
PHOTO LOCATIONS

NORTHSTAR ENGINEERING SERVICES
(P)334.673.9895 (F)334.673.1846
2431 Hartford Hwy Dothan, AL. 36305
web: www.northstarengineering.com

AL CERT. OF AUTH. CA-1896E, CA-0621LS
FL CERT. OF AUTH. 26312-E, 7858-S
GA CERT. OF AUTH. 003129, LSF001156
MS CERT. OF AUTH. E-00001825

SHEET 1
OF 1