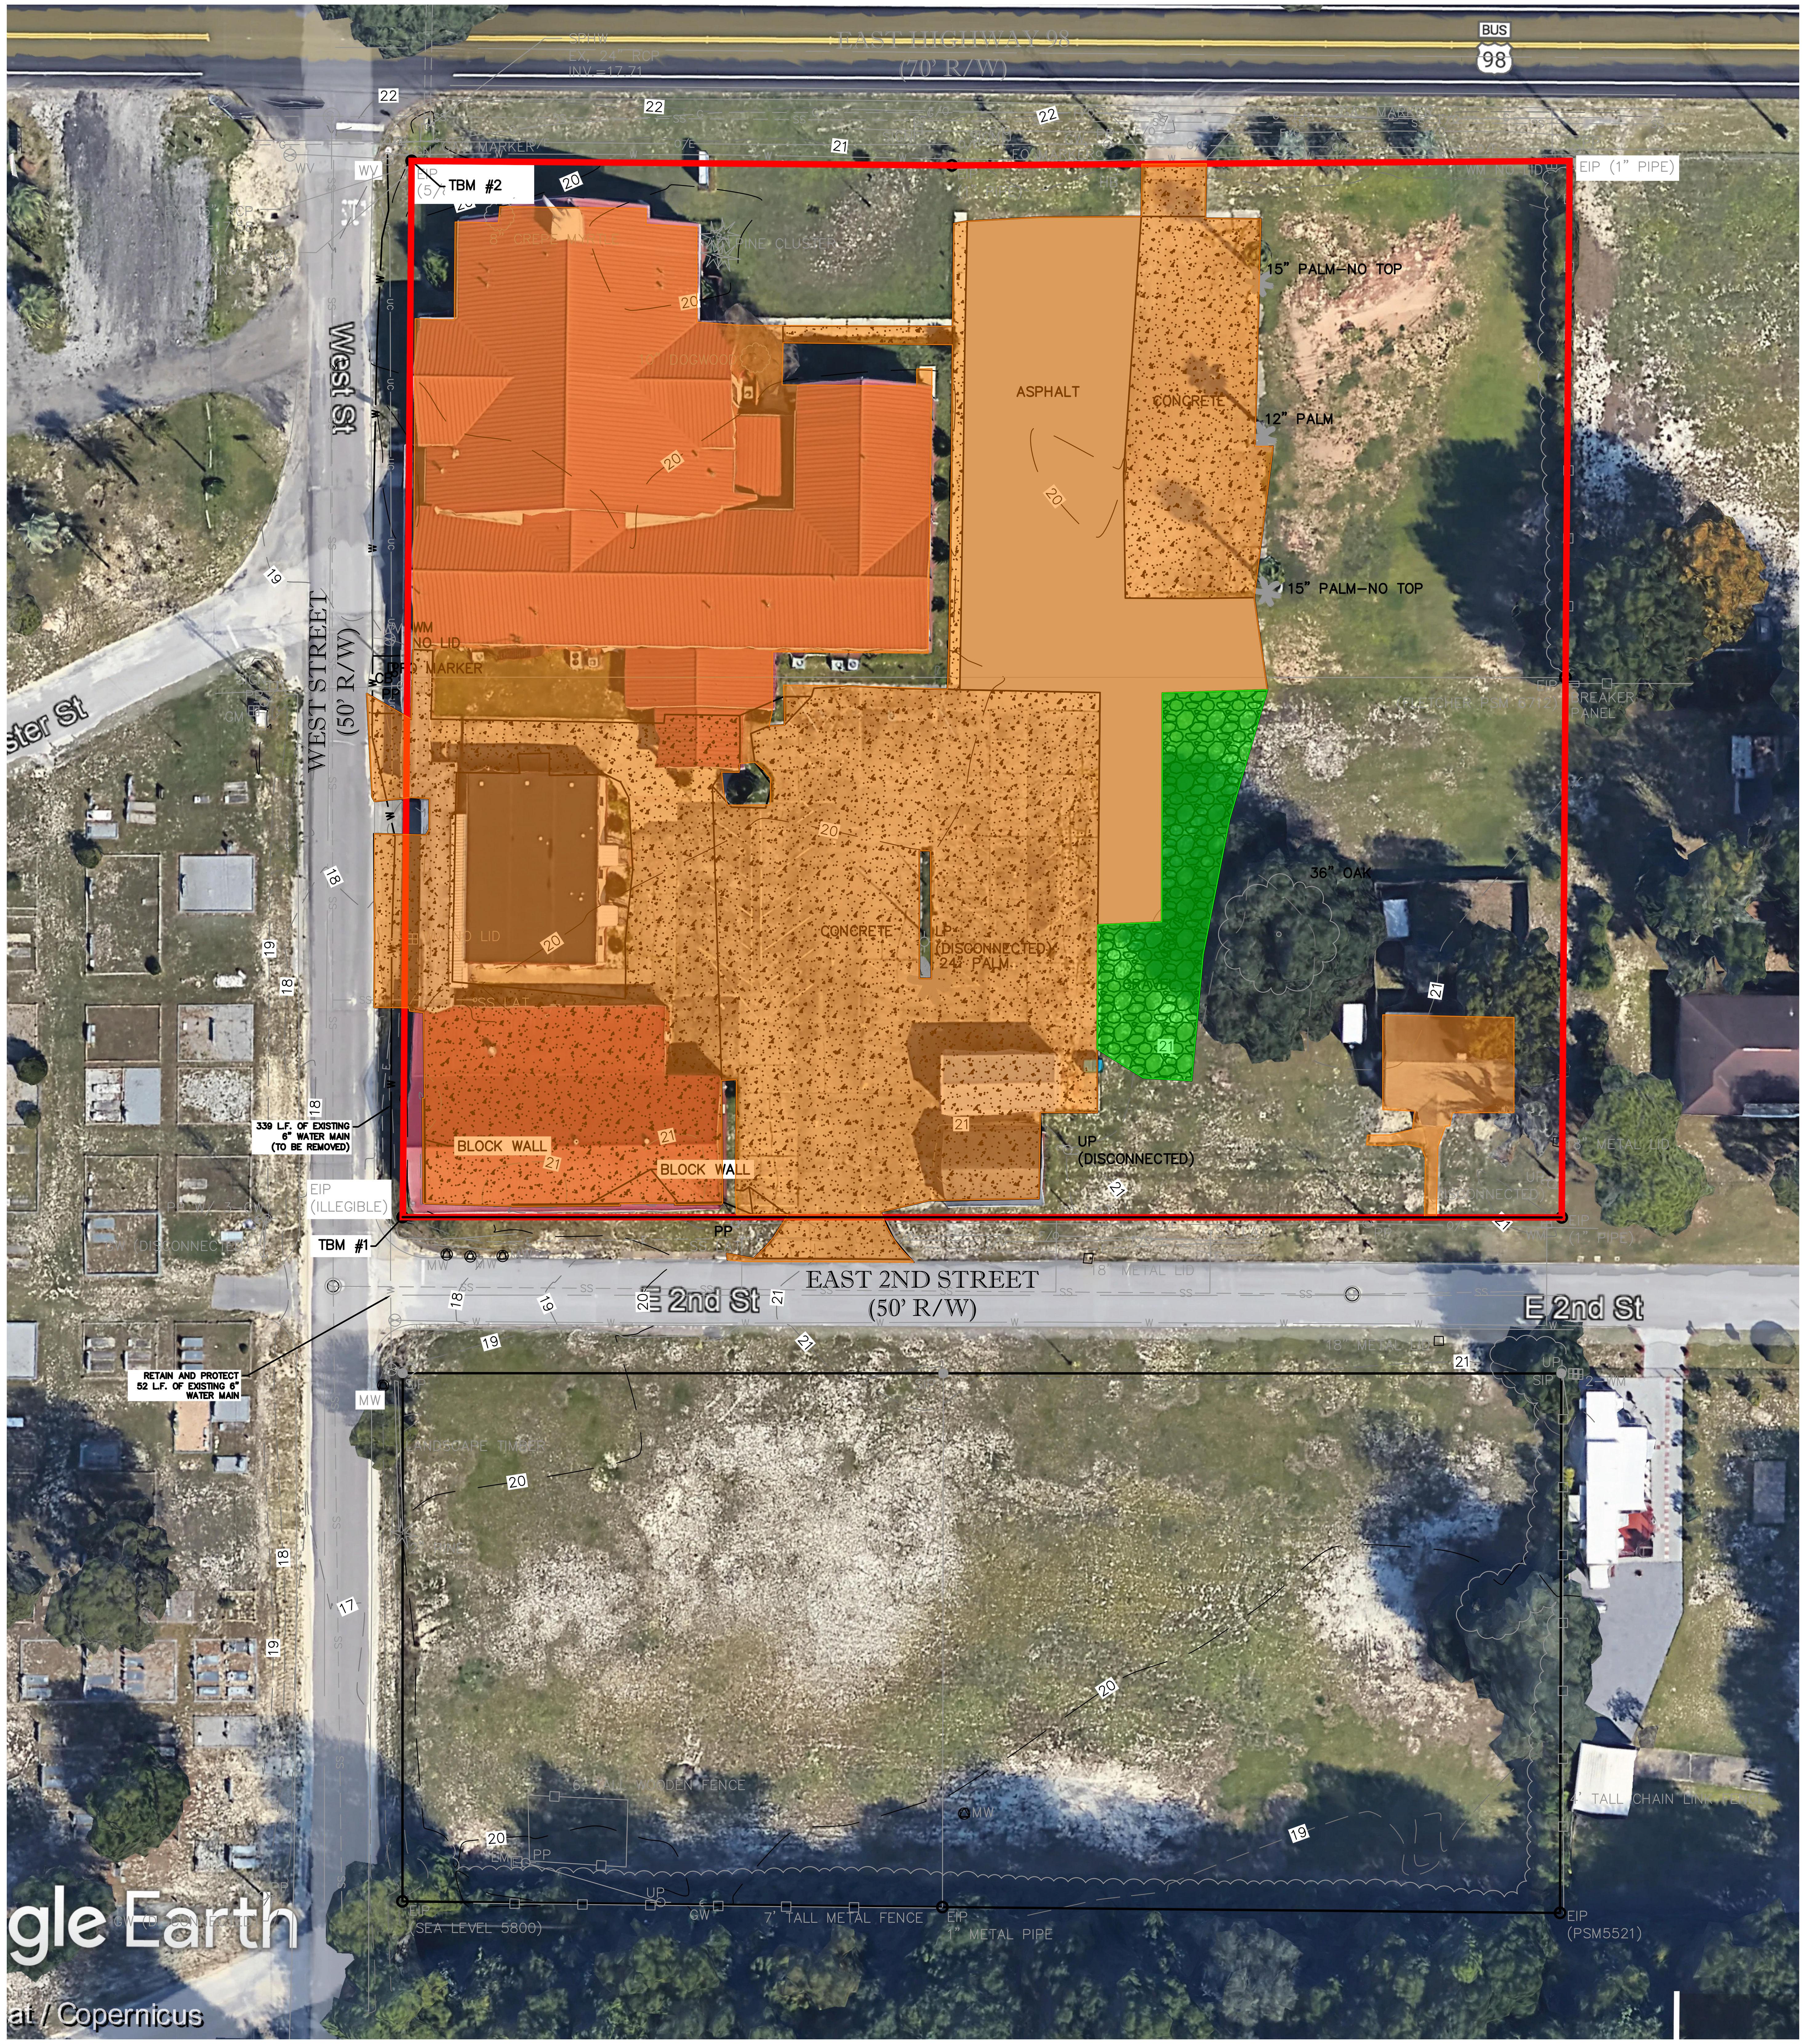


STUDY AREA=2.88 AC.

EXISTING IMPERVIOUS AREA=1.67 AC.

EXISTING GRAVEL AREA=0.07 AC.

EXISTING PERVIOUS AREA=1.14 AC.

GRID NORTH BASED ON THE FLORIDA STATE PLANE COORDINATE SYSTEM, NORTH ZONE.

30 0 30 60 90

SCALE: 1"=30'

PROJECT No. FL 0012–22

DATE: FEB., 2023

SCALE: 1"=30'

DRAWN BY: T. SCARBOROUGH

APPROVED BY: P. SANTORA

REVISIONS:

PRE-DEVELOPMENT DRAINAGE MAP FOR ALL METAL ROOFING & SIDING
CITY OF PARKER
BAY COUNTY, FLORIDA

NORTHSTAR ENGINEERING SERVICES
(P)334.673.9895 (F)334.673.1846
2431 Hartford Hwy Dothan, AL. 36305
web: www.northstarengineering.com

AL CERT. OF AUTH. CA–1896E, CA–0621LS


FL CERT. OF AUTH. 26312–E, 7858–S

GA CERT. OF AUTH. 003129, LSF001156

MS CERT. OF AUTH. E–00001825

SHEET 1

OF 1

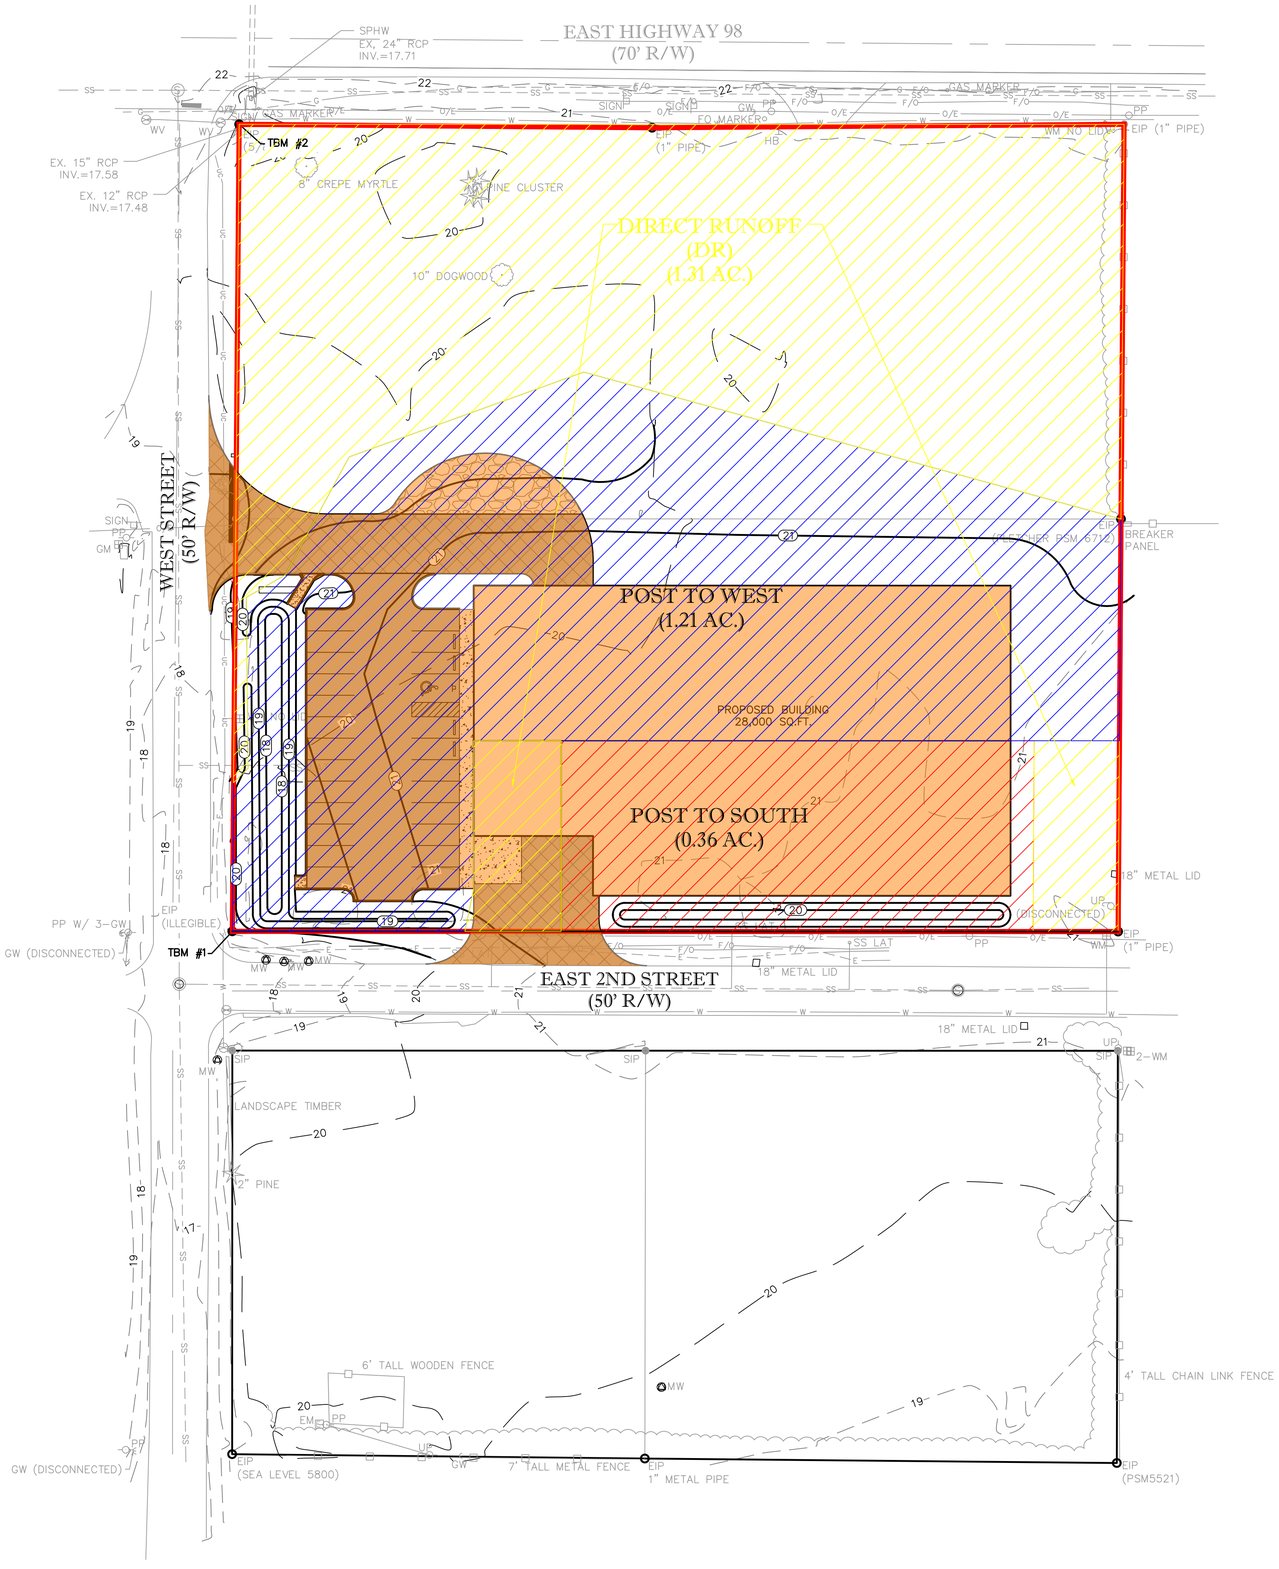

STUDY AREA=2.88 AC.

PROPOSED IMPERVIOUS AREA=1.02 AC.

PROPOSED SITE PERVIOUS AREA=1.86 AC.

GRID NORTH BASED ON THE FLORIDA STATE PLANE COORDINATE SYSTEM, NORTH ZONE.

30 0 30 60 90

SCALE: 1"=30'

PROJECT No.
FL 0012-22

DATE: FEB., 2023
SCALE: 1"=30'

DRAWN BY:
T. SCARBOROUGH

APPROVED BY:
P. SANTORA

REVISIONS:

POST-DEVELOPMENT DRAINAGE MAP FOR ALL METAL ROOFING & SIDING CITY OF PARKER BAY COUNTY, FLORIDA

NORTHSTAR ENGINEERING SERVICES
(P)334.673.9895 (F)334.673.1846
2431 Hartford Hwy Dothan, AL. 36305
web: www.northstarengineering.com

AL CERT. OF AUTH. CA-1896E, CA-0621LS
FL CERT. OF AUTH. 26312-E, 7858-S
GA CERT. OF AUTH. 003129, LSF001156
MS CERT. OF AUTH. E-00001825

SHEET 1
OF 1